Saskatoon Freeway
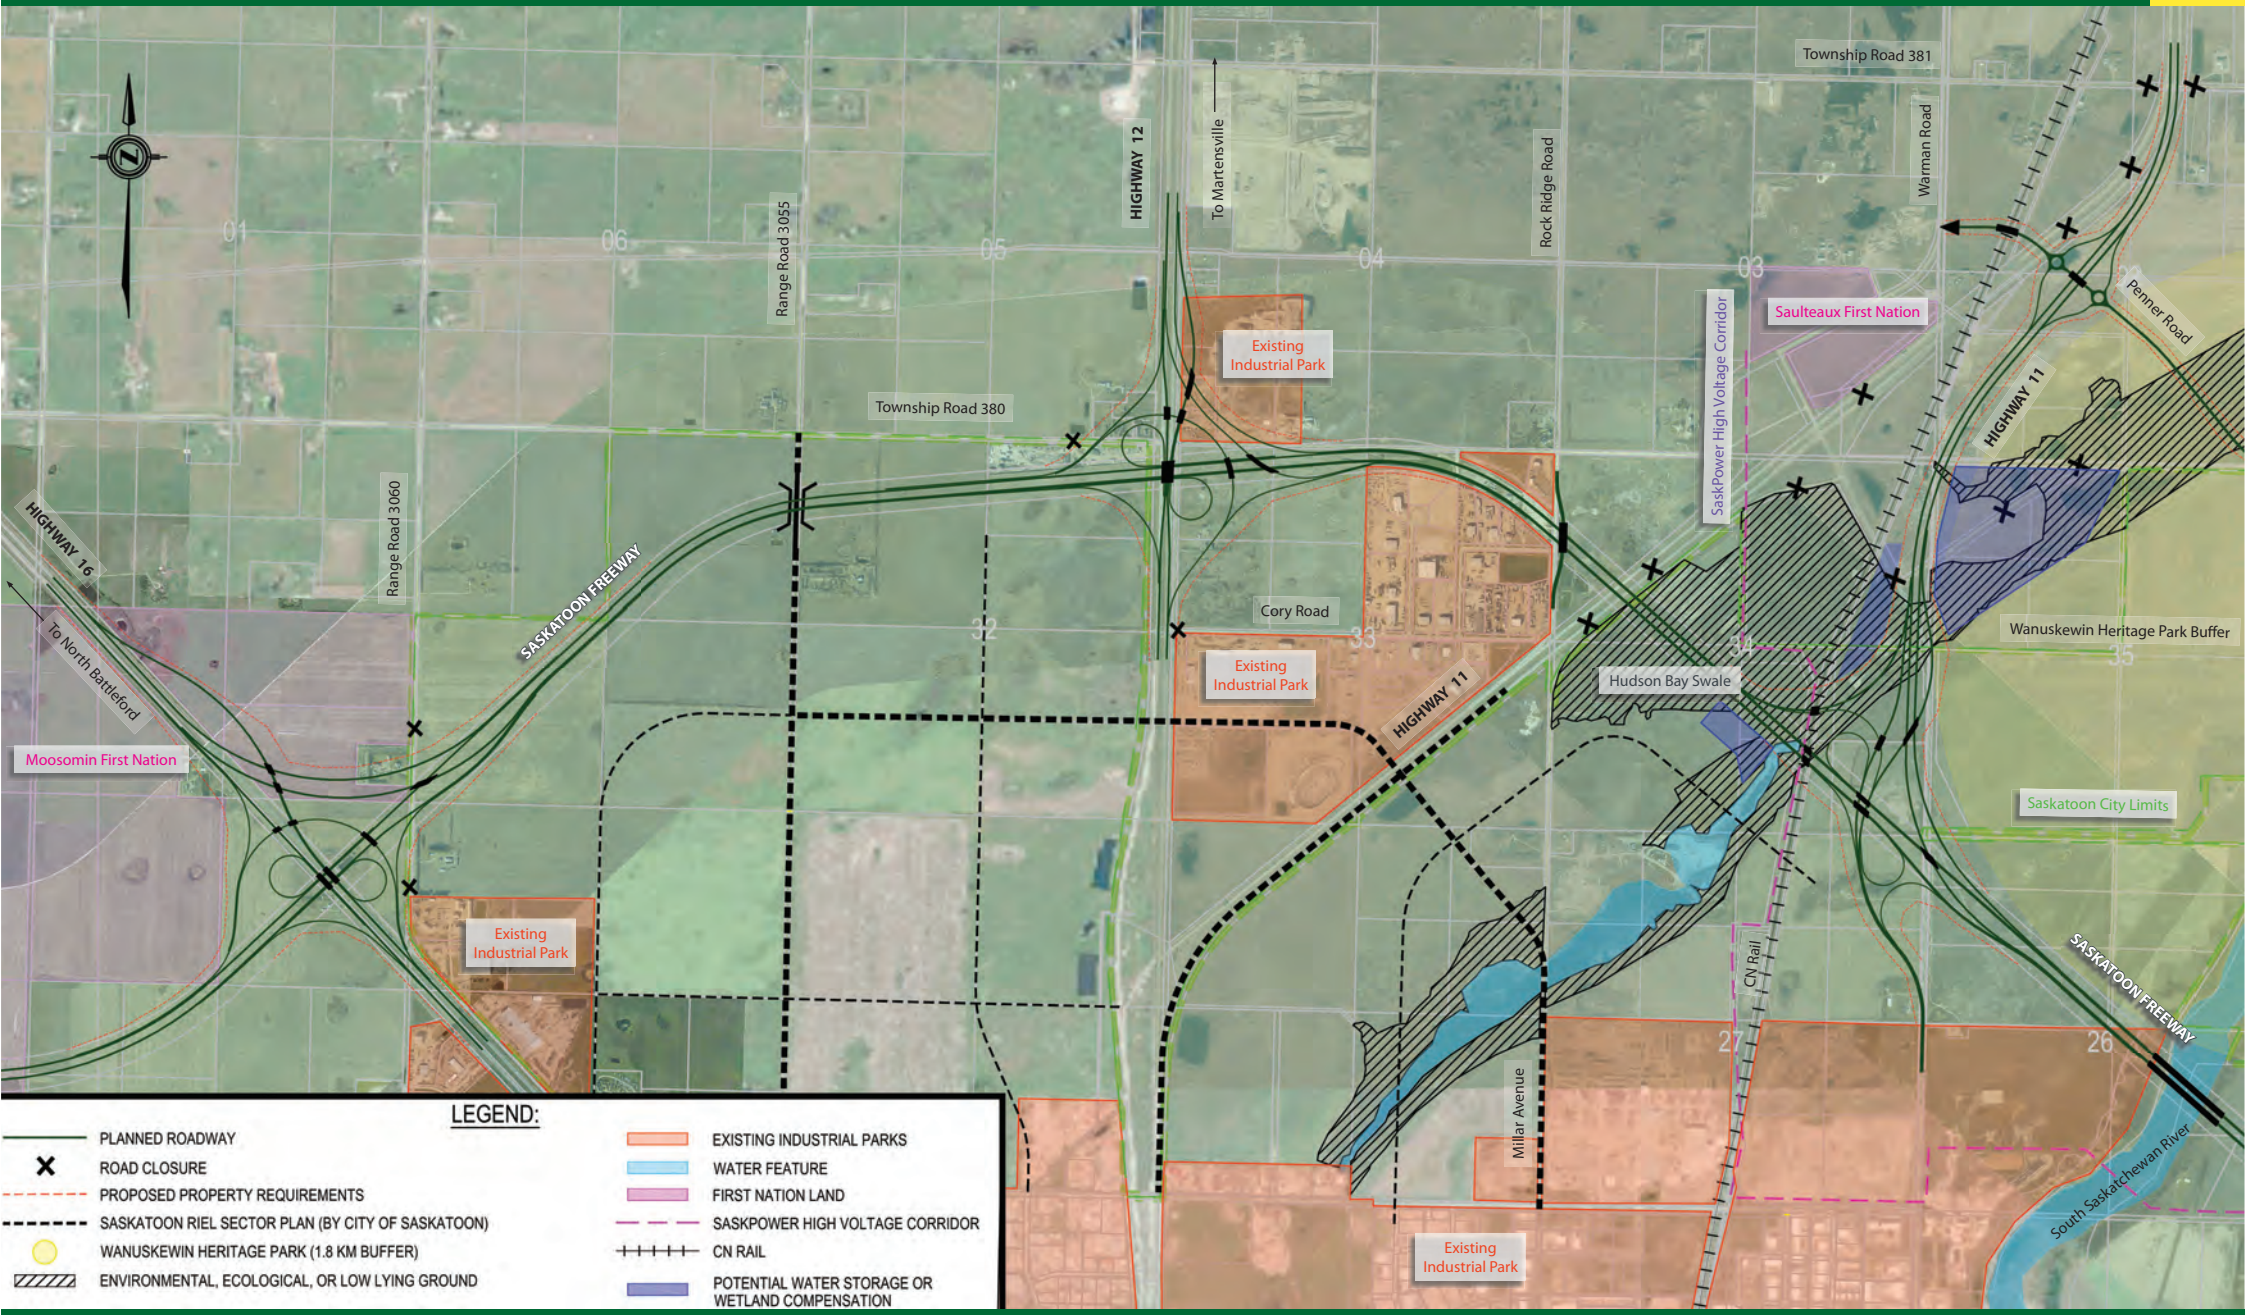
PHASE 1 KEY PLAN